LOT 2, LOT 4 AND LOT 5 (EXCEPTING THEREFROM THOSE PARTS TAKEN BY THE DEPARTMENT OF PUBLIC WORKS AND BUILDINGS OF THE STATE OF ILLINOIS AS DOCUMENT 20587887 FOR HIGHWAY PURPOSES), ALL IN HILLER'S RESUBDIVISION OF LOTS 7, 8 AND 9 IN BLOCK 9 IN ELMORE'S OAK PARK AVENUE ESTATES, BEING A SUBDIVISION OF THE NORTHWEST 1/4 OF SECTION 20, TOWNSHIP 36 NORTH, RANGE 13 EAST OF THE THIRD PRINCIPAL MERIDIAN (EXCEPT THAT PART OF DRAINAGE DITCH CONVEYED BY DOCUMENT NO. 3771501) IN COOK COUNTY, ILLINOIS.

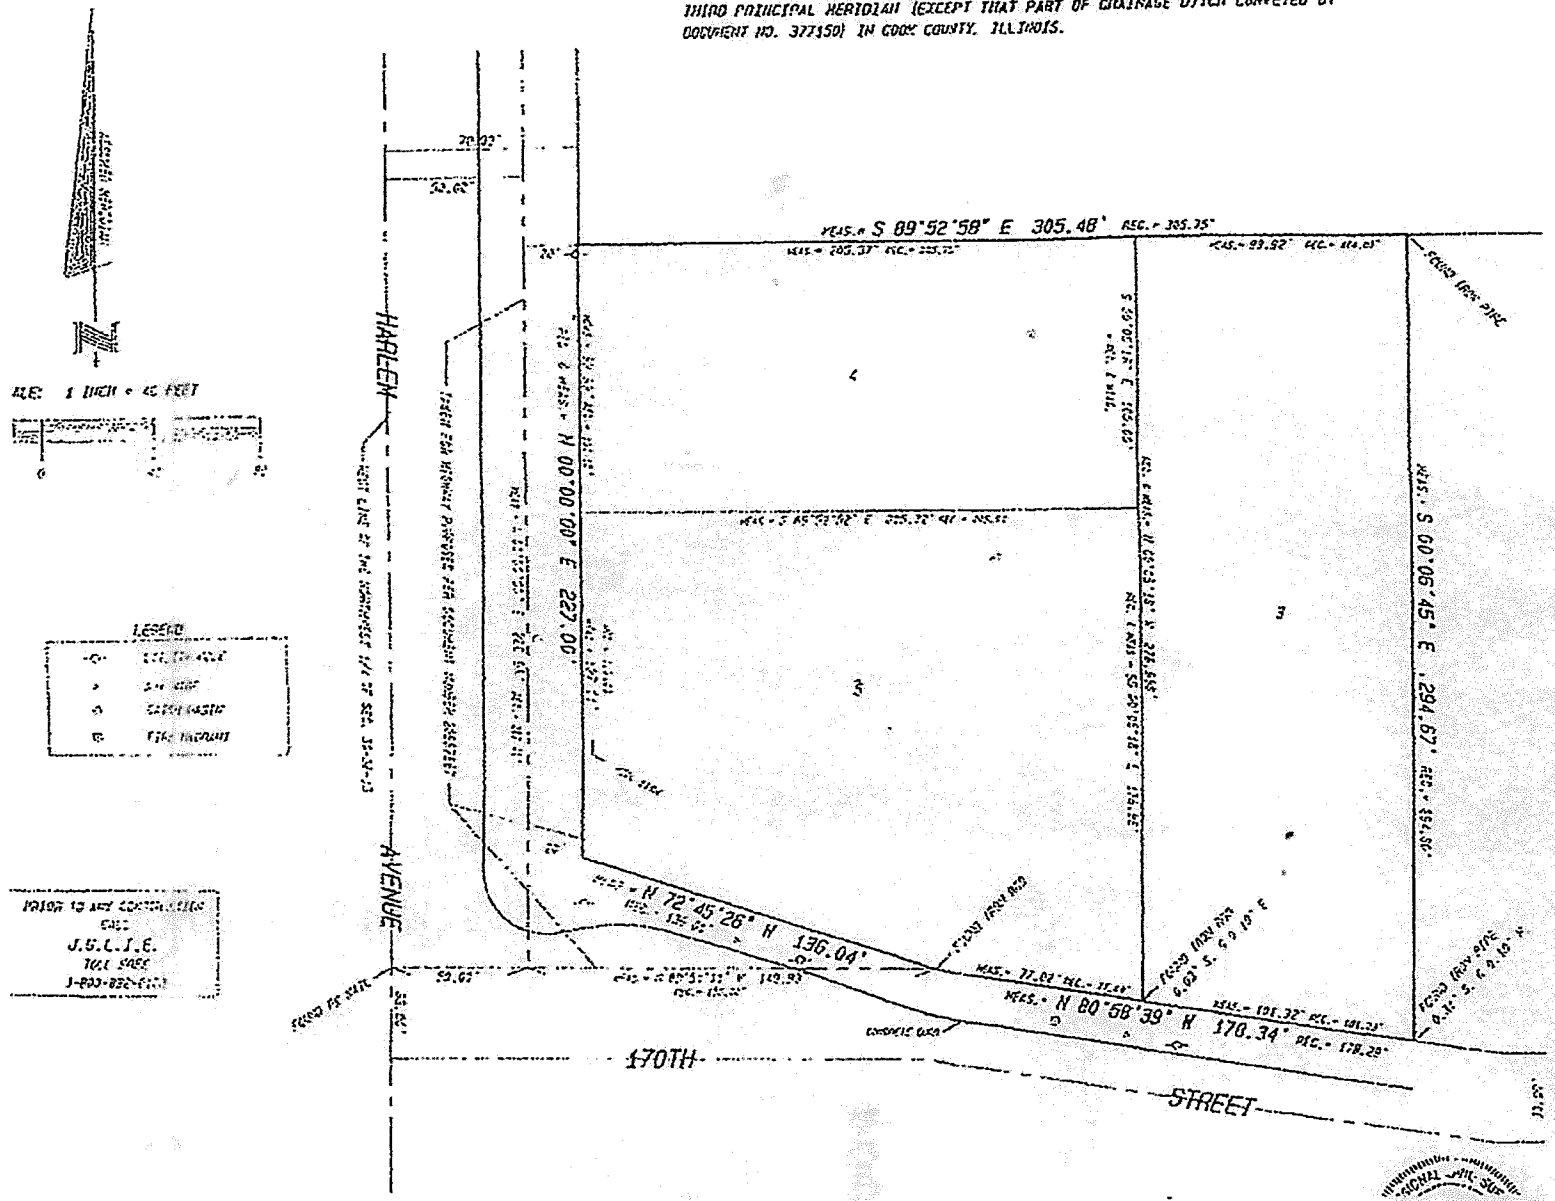

THIS BOUNDARY SURVEY WAS PREPARED WI
A CURRENT TITLE COMMITMENT.

THE GROSS AREA OF THIS BOUNDARY SU
SQ. FT OR 1.0706 ACRES.

THIS PROFESSIONAL SERVICE CONFORM
ILLINOIS MINIMUM STANDARDS FOR A BOU

COPIES OF THIS SURVEY ARE NOT V
EMBOSSED SEAL OF THE PROFESSIONAL LA

STATE OF ILLINOIS)
) S.S.
COUNTY OF COOK)

I, THOMAS J. CESAL, AN ILLINOIS PRO
CERTIFY THAT I HAVE SURVEYED THE AB
THIS PLAT IS A TRUE AND CORRECT RE
DIMENSIONS ARE GIVEN IN FEET AND DEC
AT 68 DEGREES FAHRENHEIT.

GIVEN THIS 9TH DAY OF _____ 20

Thomas J. Ce